



Inland Empire Utilities Agency

A MUNICIPAL WATER DISTRICT

6075 Kimball Ave, • Chino, CA 91708
P.O. Box 9020 • Chino, Hills, CA 91709
TEL (909) 993-1600 • FAX (909) 993-9000
www.ieua.org

April 12, 2013

Mr. Gilbert Aldaco
City of Chino
5050 Schaefer Avenue
Chino, CA 91710

PERMIT ISSUANCE DATE: 4-12-2013
PERMIT EFFECTIVE DATE: April 12, 2013
EXPIRATION DATE: April 12, 2016
REAPPLICATION DEADLINE: January 12, 2016

Subject: Issuance of Eastside Water Treatment Plant Wastewater Discharge Permit No. SSP033

Dear Mr. Aldaco:

Your facility's wastewater discharge permit is issued (as attached) for a three-year term. The permit will expire on April 12, 2016 and the renewal application must be submitted to IEUA by January 12, 2016. Please review the permit carefully as the discharge from your facility is required to be in compliance with its terms at all times.

Please be advised that it has been identified that the open trench drains located in the concrete pad are determined to be a source for collection of stormwater which could be discharged to the Inland Empire Brine Line. As a condition of the issuance of this permit, it is required that the trench drains be covered within 45 days of the issuance date of this permit. Please reference Section IV(G)(8) on page 15 for further details. Please notify IEUA in writing of the within 5 days of completing the covering of the trench drains. If you have any questions concerning the terms and requirements listed in the permit, please contact Ken Tam at (909) 993-1917.

Sincerely,

Chris Berch, P.E.

Manager of Planning & Environmental Compliance

Copy: Parivash Dezham, IEUA
Pietro Cambiaso, IEUA
Craig Proctor, IEUA
Ken Tam, IEUA
SAWPA Onbase

Water Smart – Thinking in Terms of Tomorrow

Terry Catlin
President

Michael E. Camacho
Vice President

Steven J. Elie
Secretary/Treasurer

Gene Koopman
Director

Angel Santiago
Director

**INLAND EMPIRE UTILITIES AGENCY
NON-RECLAIMABLE WASTE SYSTEM**

INDIRECT INDUSTRIAL WASTEWATER DISCHARGE PERMIT NO. SSP033

COMPANY: Eastside Water Treatment Plant	
MAILING ADDRESS: 5050 Schaefer Avenue, Chino, CA 91710	
SITE ADDRESS: 7537 Schaefer Avenue, Ontario, CA 91761	
WASTEWATER FLOW RATE: Daily Average: 5,000 GPD (Estimated)	PERMIT ISSUANCE DATE: <u>4-12-2013</u> PERMIT EFFECTIVE DATE: April 13, 2013 EXPIRATION DATE: April 12, 2016 REAPPLICATION DEADLINE: January 12, 2016
INDUSTRIAL CATEGORY: Industrial User (Daily Discharge <25,000GPD)	

In accordance with the provisions of the Inland Empire Utilities Agency's Non-Reclaimable Wastewater Ordinance (presently Ordinance No. 89), and the SAWPA Ordinance No. 6, and any subsequent successors thereof (herein after referred to as Ordinance No. 89 and Ordinance No. 6, the **Eastside Water Treatment Plant**, henceforth referred to as "Permittee," is hereby authorized to discharge industrial wastewater from the above facility to the Inland Empire Utilities Agency Non-Reclaimable Waste System and the Inland Empire Brine Line system in accordance with the conditions set forth in this permit. Compliance with this permit does not relieve the Permittee of the obligations to comply with the provisions of the Inland Empire Utilities Agency Non-Reclaimable Wastewater Ordinance, the SAWPA Ordinance, IEUA and SAWPA policies and guidelines, any applicable pretreatment regulations, standards or requirements under local, California state, and Federal laws and regulations. Noncompliance with any term or condition of this permit shall constitute a violation of the above referenced Ordinances.

This permit is effective on April 13, 2013 and will expire on April 12, 2016.




Chris Berch, P.E.
Manager of Planning & Environmental Compliance
Inland Empire Utilities Agency

POST PERMIT IN PLAIN VIEW

THIS PERMIT IS NON-TRANSFERRABLE

Permit No SSP033 Legal
Sampling Location 01

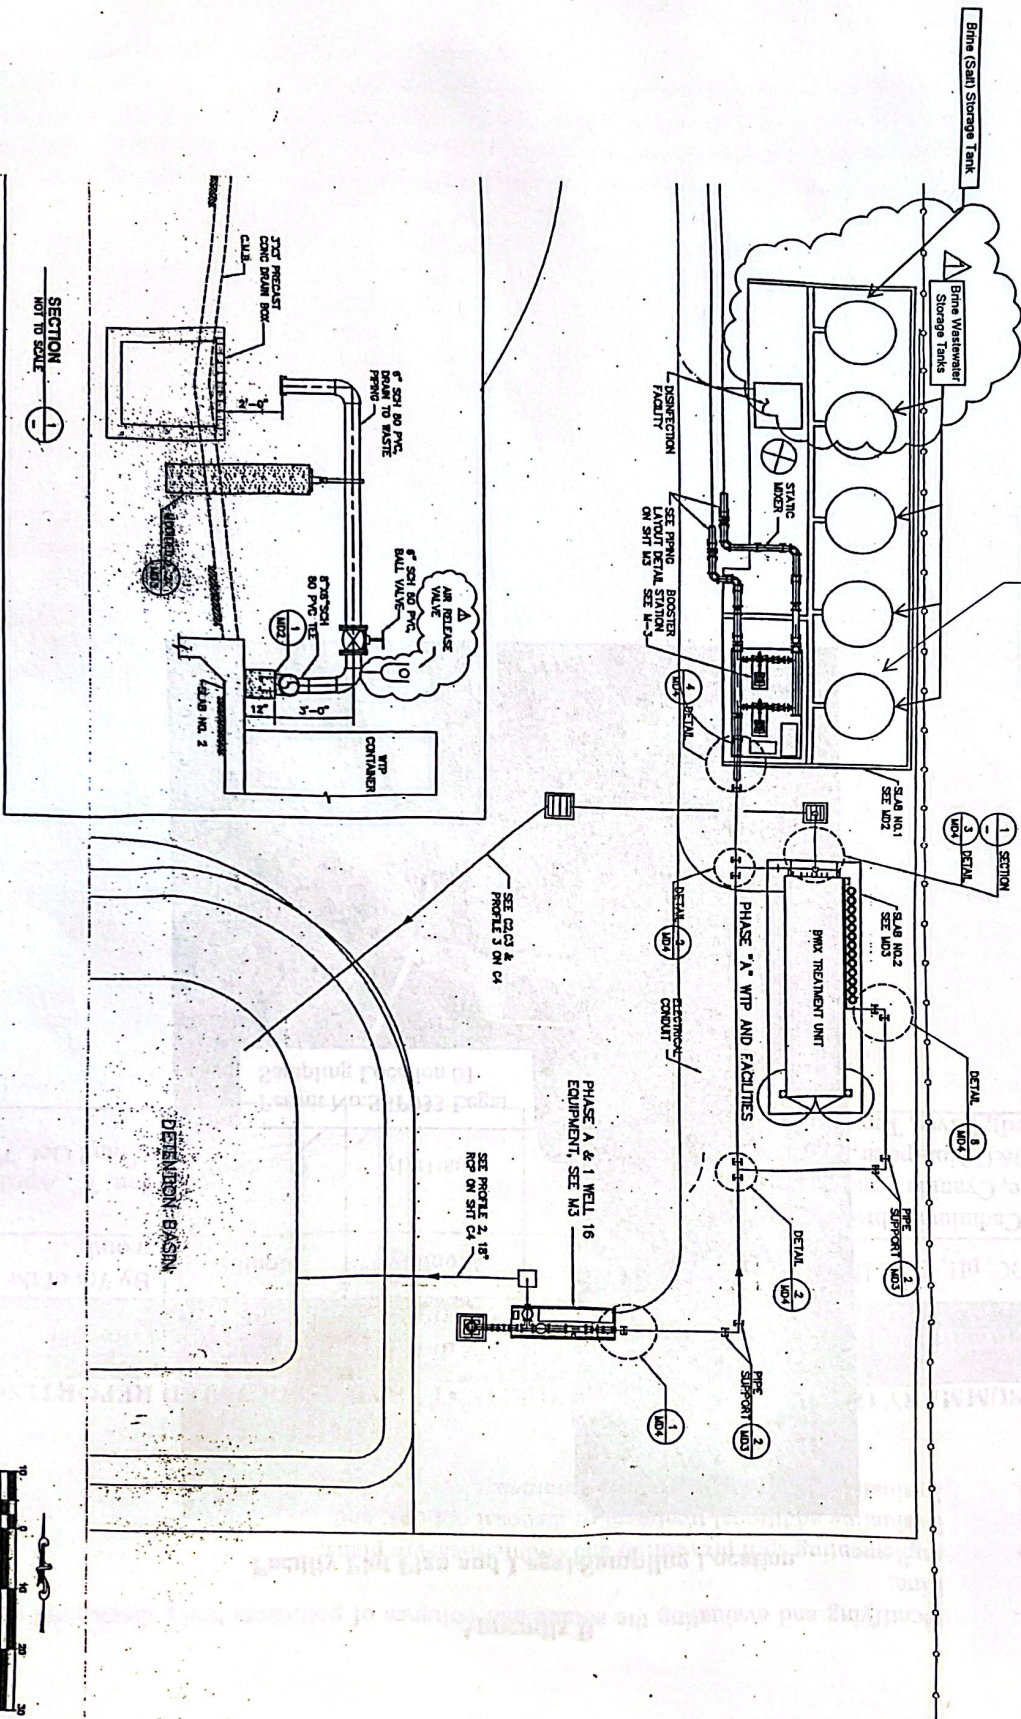

Updated per E.A. & A.N. Schedule	DATE	SCALE
DESIGNED BY: S.A.L.	DATE: JAN 2000	SCALE: AS SHOWN
CHECKED BY: S.A.L.	DATE: JAN 2000	SCALE: AS SHOWN
APPROVED BY: S.A.L.	DATE: JAN 2000	SCALE: AS SHOWN



STEVEN ANDREWS ENGINEERING
8801 BALBOA PARKWAY, SUITE 204
LAKE FOREST, CA 92550
(949) 316-4060
PREPARED UNDER THE SUPERVISION OF:
CITY OF CHINO

CITY OF CHINO - THE PRESERVE
EASTSIDE WATER TREATMENT FACILITY - PHASE A
PROJECT NO. M1

